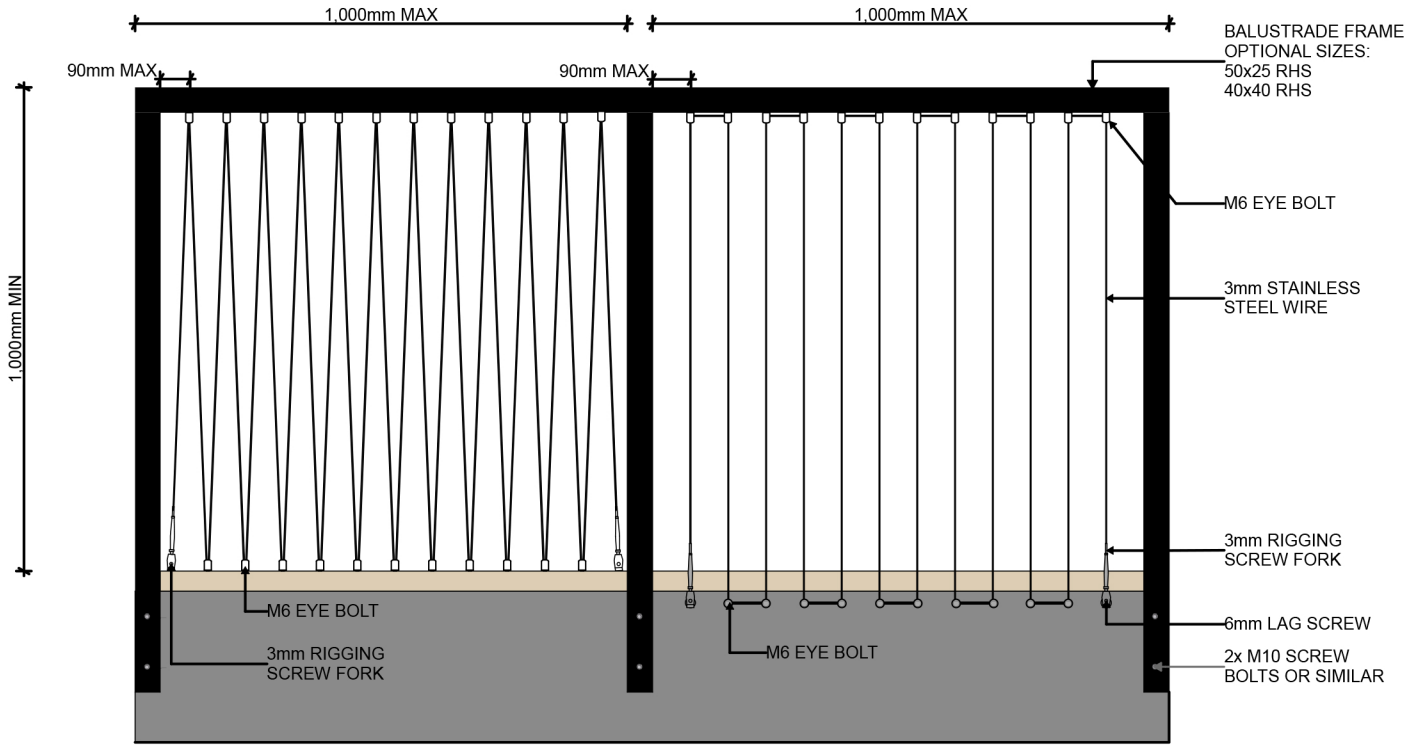

VEE PATTERN
BALUSTRADE ELEVATION

VERTICAL WIRE
BALUSTRADE ELEVATION

HANDRAIL SOLUTIONS

90 COLERIDGE STREET
SYDENHAM
CHRISTCHURCH 8023

PH 03 365 4424
info@handrailsolutions.co.nz
www.handrailsolutions.co.nz
facebook.com/handrailsolutions

HRS WIRELINE BALUSTRADE